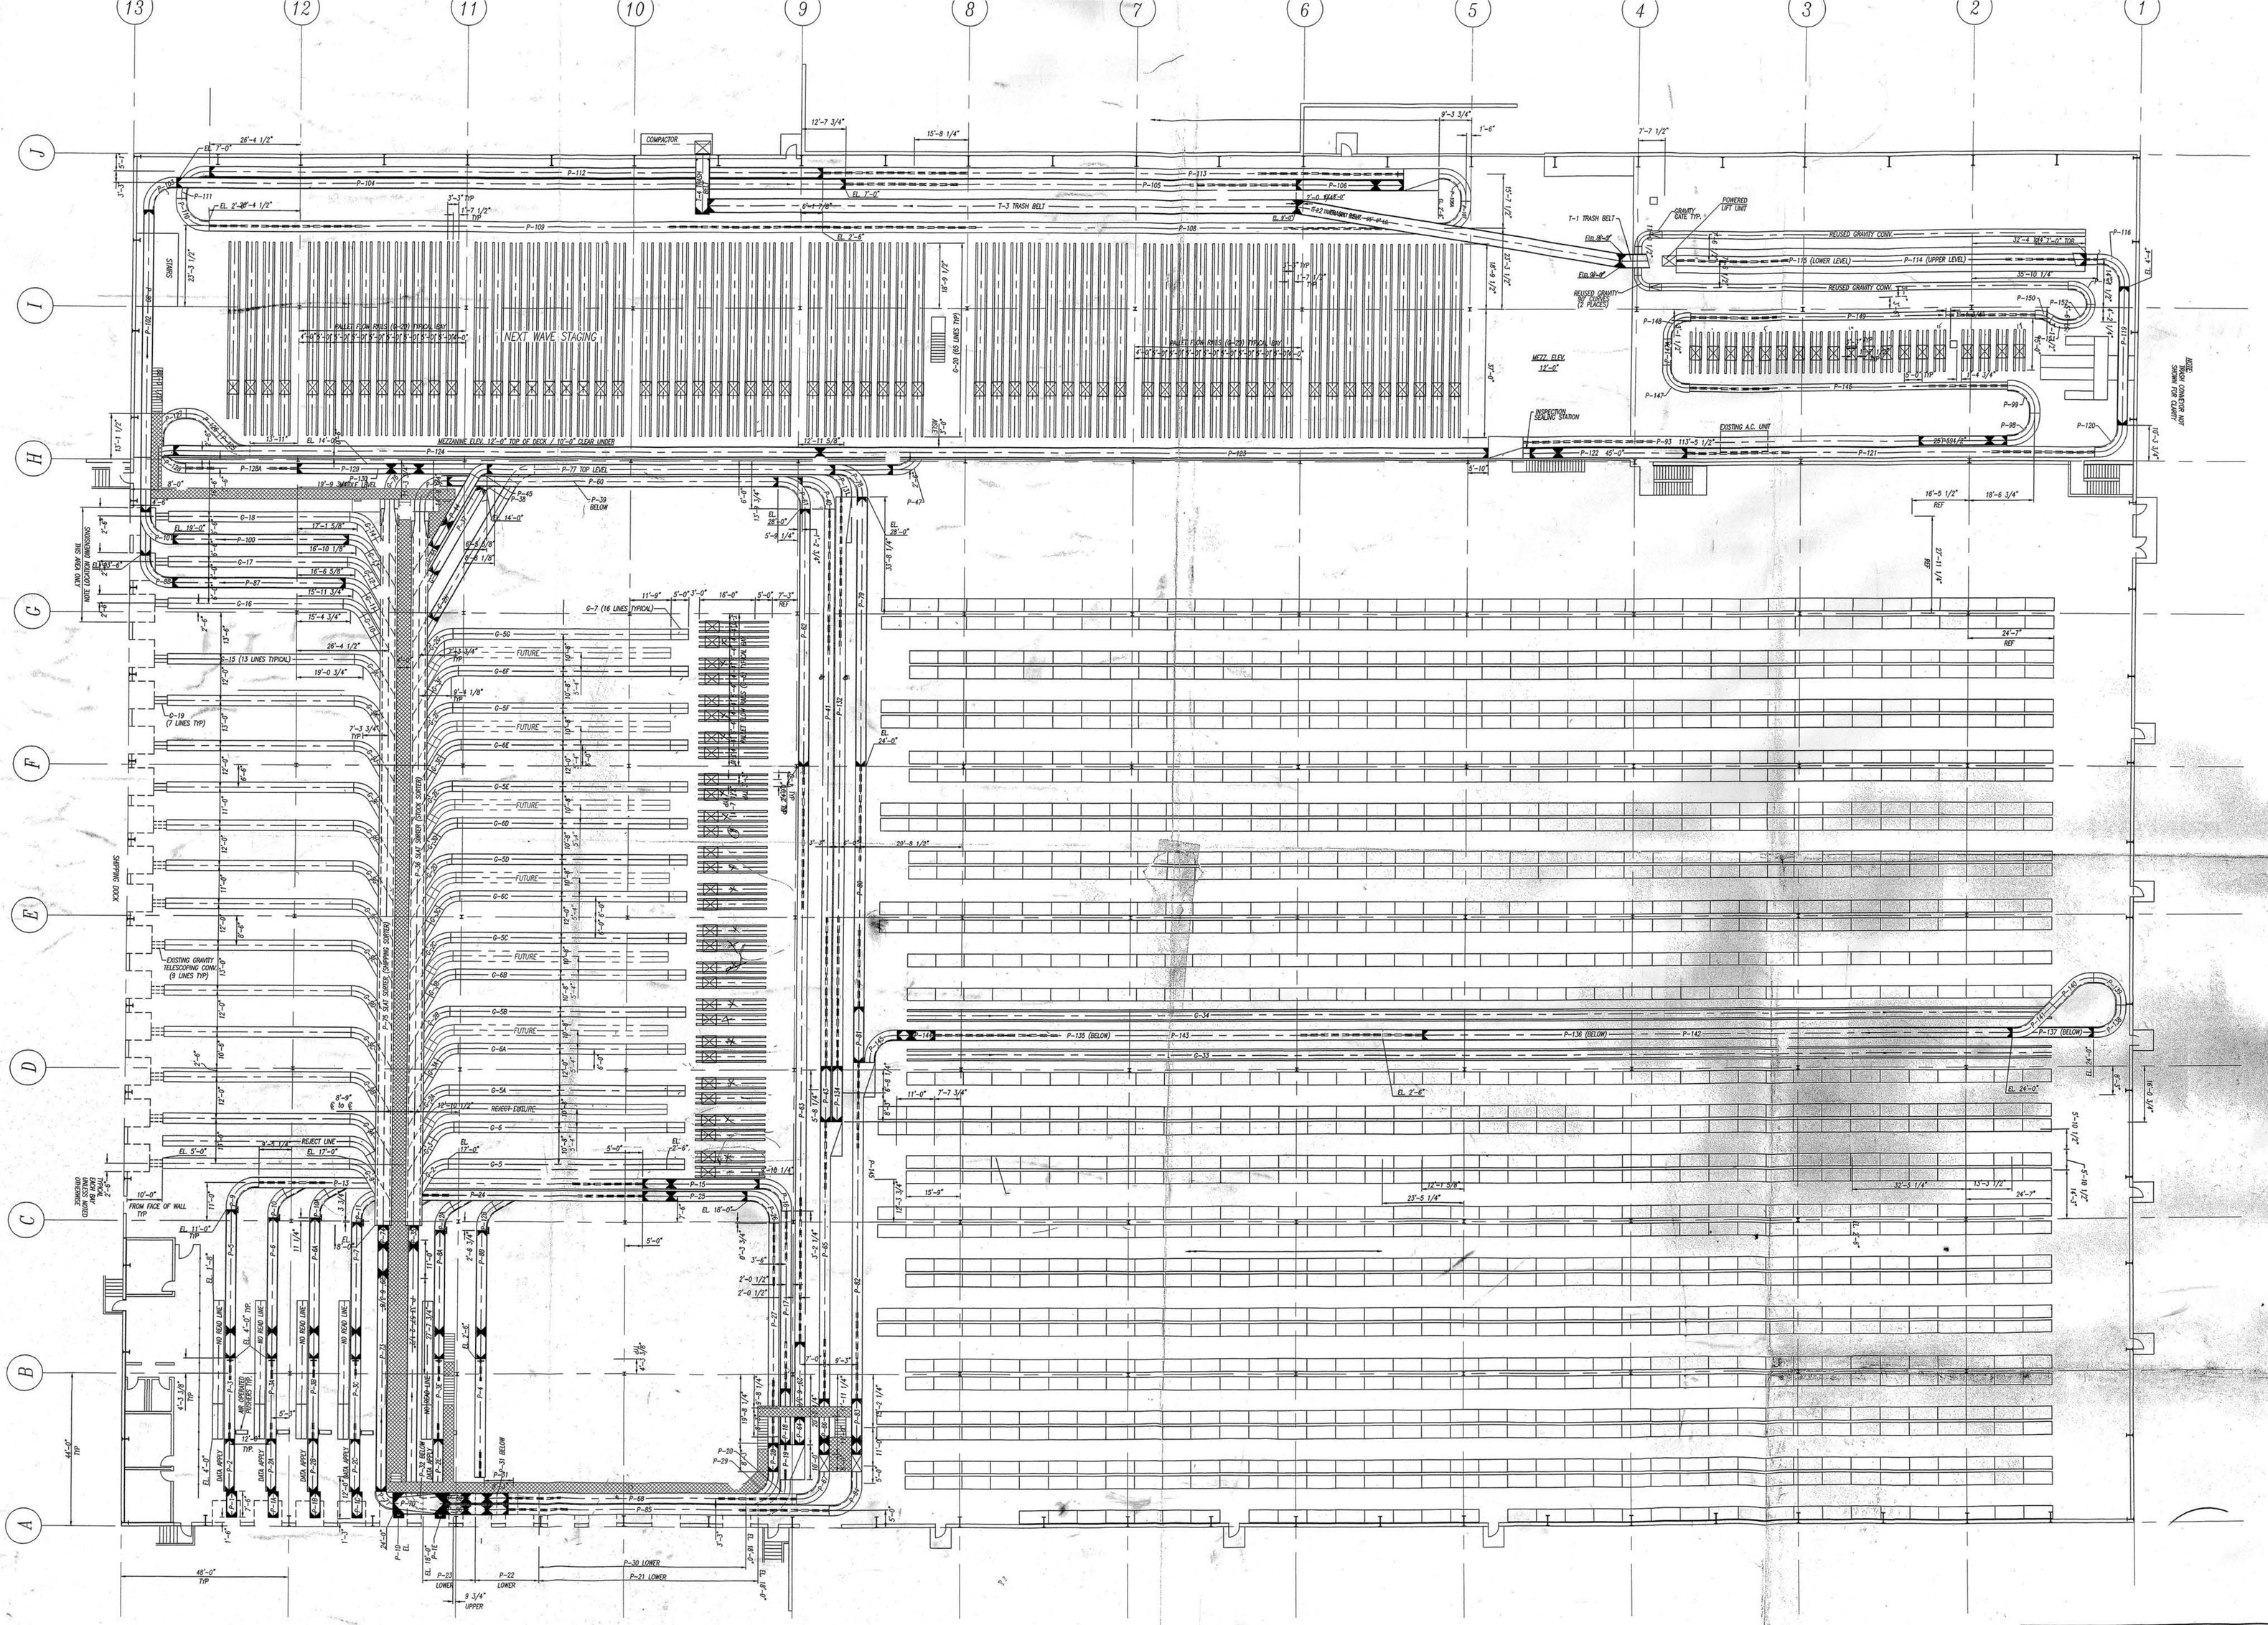
NEXT WAVE STAGING
MEZZANINE ELEV. 12'-0" TOP OF DECK / 10'-0" CLEAR UNDER
MEZZ. ELEV. 12'-0"
PALLET FLOW RAILS (G-20) TYPICAL LAY
REJECT LINE
EXISTING A.C. UNIT
INSPECTION SEALING STATION
POWERED LIFT UNIT
GRAVITY GATE TYP.
REVISED GRAVITY CONV.
T-1 TRASH BELT
T-3 TRASH BELT
COMPACTOR
EXISTING GRAVITY TELESCOPING CONV. (9 LINES TYP)
SHIPPING DOCK
FROM FACE OF WALL TYP
48'-0" TYP
45'-0" TYP
P-75 SAT SORTER CHIPPING SORTER
RECIRCULATING CONVEYOR
HAND PUSH
AREA ROOF CONNECTION MAY CHANGE
NOTE:
1.) CARTON SIZES:
L x W x H x WT.
MINIMUM: 9 1/4" x 6" x 5" x 1#
MAXIMUM: 42" x 27" x 24 1/2" x 70#
AVERAGE: 24" x 20" x 20" x 20#
2.) CONVEYOR NUMBERS: G-1, G-1A, G-1B, G-1C
P-4, P-4A, P-4C,
P-6B, P-6C, P-8C,
P-10B, P-10C, P-12C
P-14, P-33, P-42, P-43, AND P-72
HAVE BEEN ELIMINATED
THRU CONTRACT ENGINEERING.
Receiving
D 8/14/95 REVISED LAYOUT PJM/CM
C 1/24/95 REVISED LAYOUT - AS PER CONTRACT ENGINEERING PJM/BDK
B 10/21/94 REVISED LAYOUT PJM/BDK
A 10/18/94 REVISED PALLET RACK PJM/BDK
REV DATE DESCRIPTION BY
CONFIDENTIAL PROPERTY
THIS DRAWING IS CONFIDENTIAL PROPERTY OF BOYSON, INC. AND MUST NOT BE USED EXCEPT IN CONNECTION WITH OUR WORK. ALL RIGHTS OR DESIGN AND INVENTION ARE RESERVED.
FOR:
SUBJECT: OVERALL PLAN VIEW CONVEYOR LAYOUT
DRAWN BY- DATE- 10/6/94
CHKD. BY- SCALE- 1/16"=1'-0"
ENG. BY- EST. NO.- B-6506
CUST. NO.- FILM CODE- 94072001
DWG. NUMBER